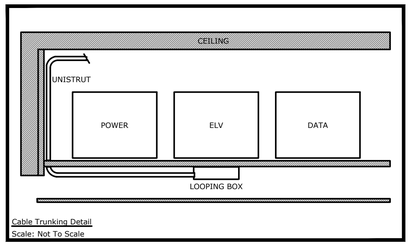

Cable Trunking Detail
Scale: Not To Scale

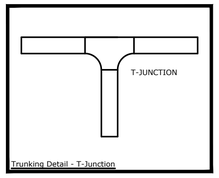

Trunking Detail - T-Junction

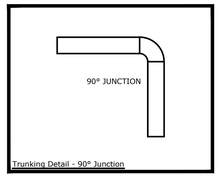

Trunking Detail - 90° Junction

Legend:-

DATA	Galvanized Data Basket
ELV	Galvanized ELV Trunking
PWR	Galvanized Power Trunking
CT-PWR	Cable Tray Power
FO	Fibre Optic Cable Tray
●	Trunking Drop / Riser
	Distribution Board
	Ventilation Control Panel

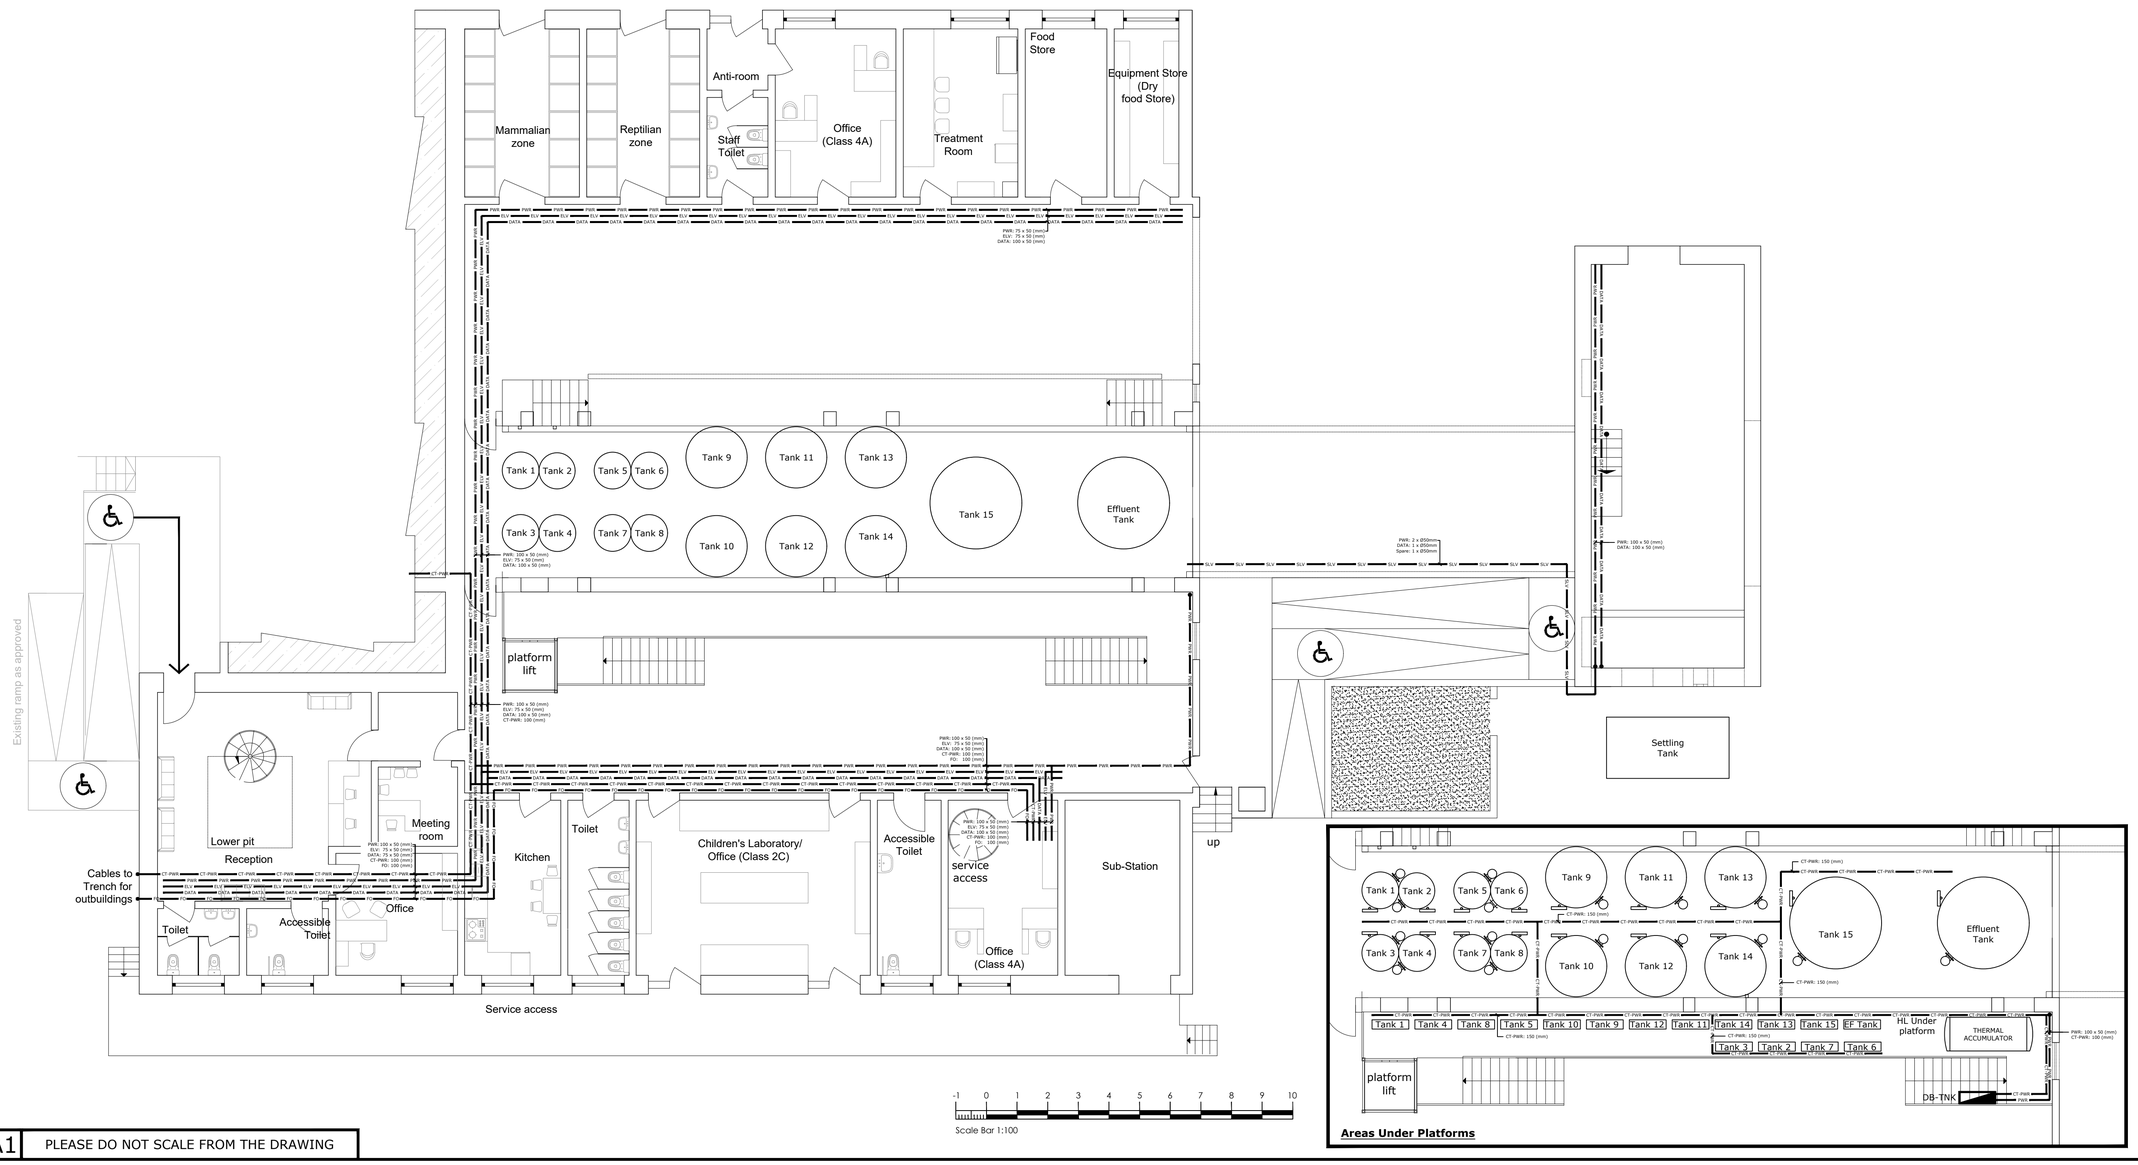

A1 PLEASE DO NOT SCALE FROM THE DRAWING

General Notes and Legends

-	-	-	-
-	-	-	-
-	-	-	-
01	14.09.20	NA	Revised Layout

CAMILLERI & CUSCHIERI
CONSULTING ENGINEERS
Design Center, Level 2, Tower Road, Swatar,
Birkirkara, Malta BKR 4012
+356 21220431 +356 21220431
info@camillerianduschieri.com
www.camillerianduschieri.com

40 Years

Project Name & Address:

Nature Trust

Xrobb L-Ghaġin

THIS DRAWING IS CONFIDENTIAL AND IS THE PROPERTY OF CAMILLERI & CUSCHIERI CONSULTING ENGINEERS. IT MUST NOT BE DISCLOSED TO A THIRD PARTY, COPIED OR LENT, WITHOUT THE WRITTEN CONSENT OF CAMILLERI AND CUSCHIERI CONSULTING ENGINEERS.

Scale:	Revision No.:	Date:
1:100	01	02.09.20

Job No.: 20.032	Drawing No.: NT-XG.CCT.01.01
Drawn By: Warren Abela	Checked By:

Position: Ground Floor

Service: Cable Containment Installation Layout