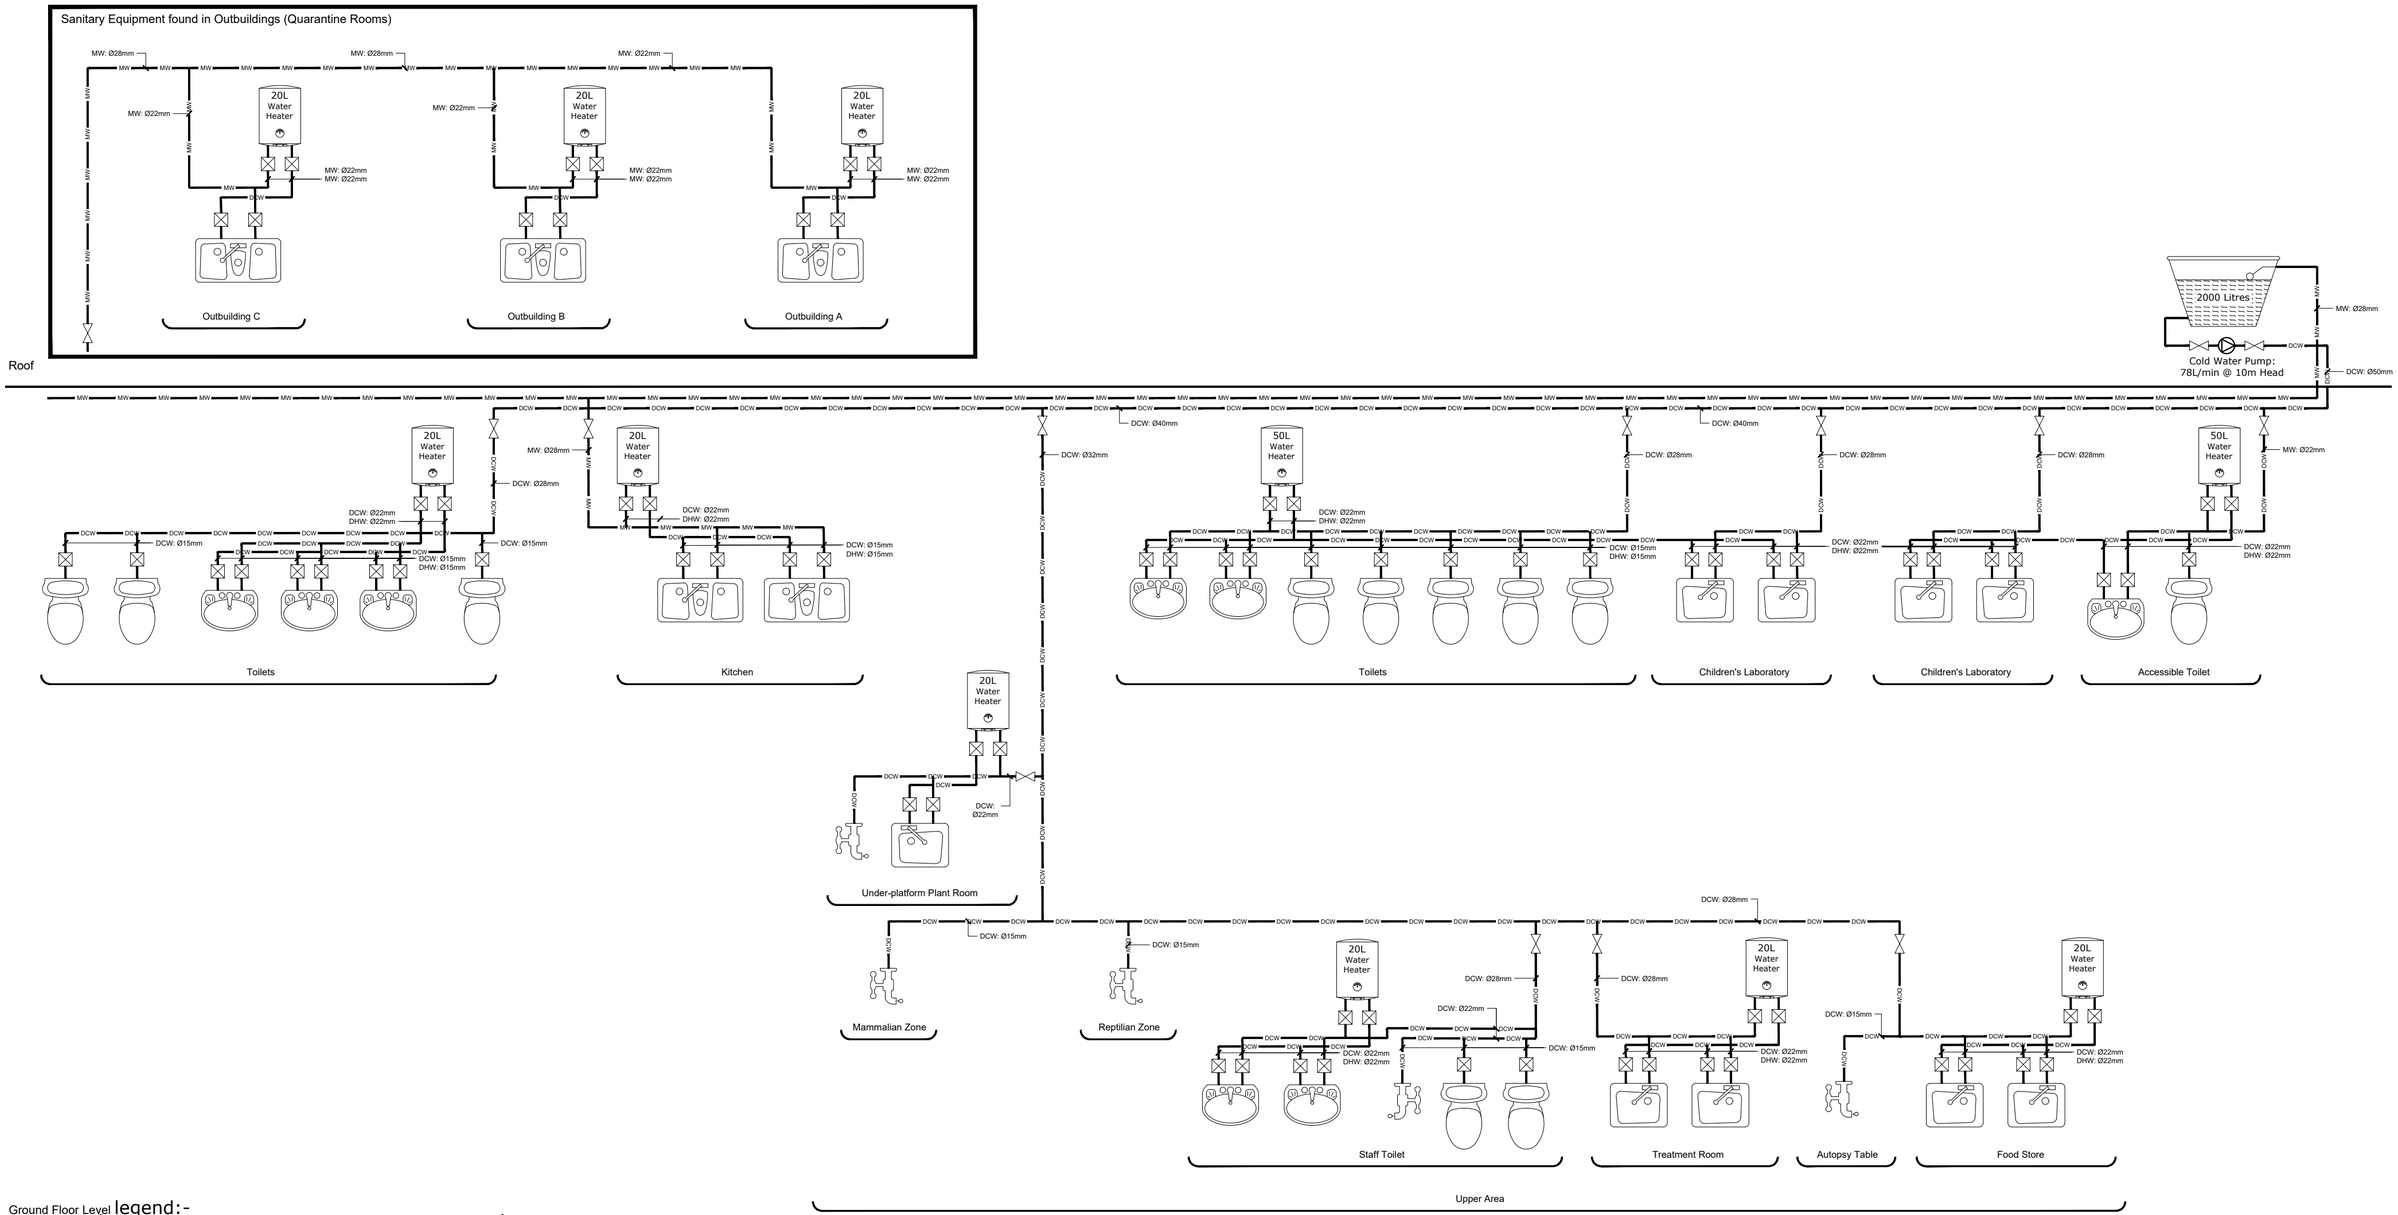

legend:-

MW	Mains Water	⊠	Angle Valve
DCW	Domestic Cold Water	⋈	Gate Valve
DHW	Domestic Hot Water	Ⓜ	Meter
RO	Reverse Osmosis Pipework		
	Pressure Pump		

-1 0 1 2 3 4 5 6 7 8 9 10

Scale Bar 1:100

A2 PLEASE DO NOT SCALE FROM THE DRAWING

-	-	-	-
-	-	-	-
-	-	-	-
-	-	-	-

Scale: N/A	Revision No.: 00	Date: 09.09.20	Position: As Shown
Job No.: 20.032	Drawing No.: NT-XG.ESC.AS.01		Service: Electrical Schematic Diagram
Drawn By: Warren Abela	Checked By:		THIS DRAWING IS CONFIDENTIAL AND IS THE PROPERTY OF CAMILLERI & CUSCHIERI CONSULTING ENGINEERS. IT MUST NOT BE DISCLOSED TO A THIRD PARTY, COPIED OR LENT, WITHOUT THE WRITTEN CONSENT OF CAMILLERI AND CUSCHIERI CONSULTING ENGINEERS.

Project Name & Address:

Nature Trust

Xrobb L-Għaġin

CAMILLERI & CUSCHIERI
CONSULTING ENGINEERS
Design Center, Level 2, Tower Road, Swatar, Birkirkara, Malta BKR 4012
+356 21220431 +356 99220431
info@camilleriandcuschieri.com
www.camilleriandcuschieri.com
40 Years