Legend:

	Single Socket Outlet
	Twin Socket Outlet
	Double Pole Switch
	1ϕ Isolator
	3ϕ Isolator
	16A 1ϕ Industrial Socket Outlet
	32A 3ϕ Industrial Socket Outlet
D1	Data Point x1
D2	Data Point x2
	Distribution Board / Consumer Unit
	Ventilation Control Panel
FB#	Floor Box # (Detail)

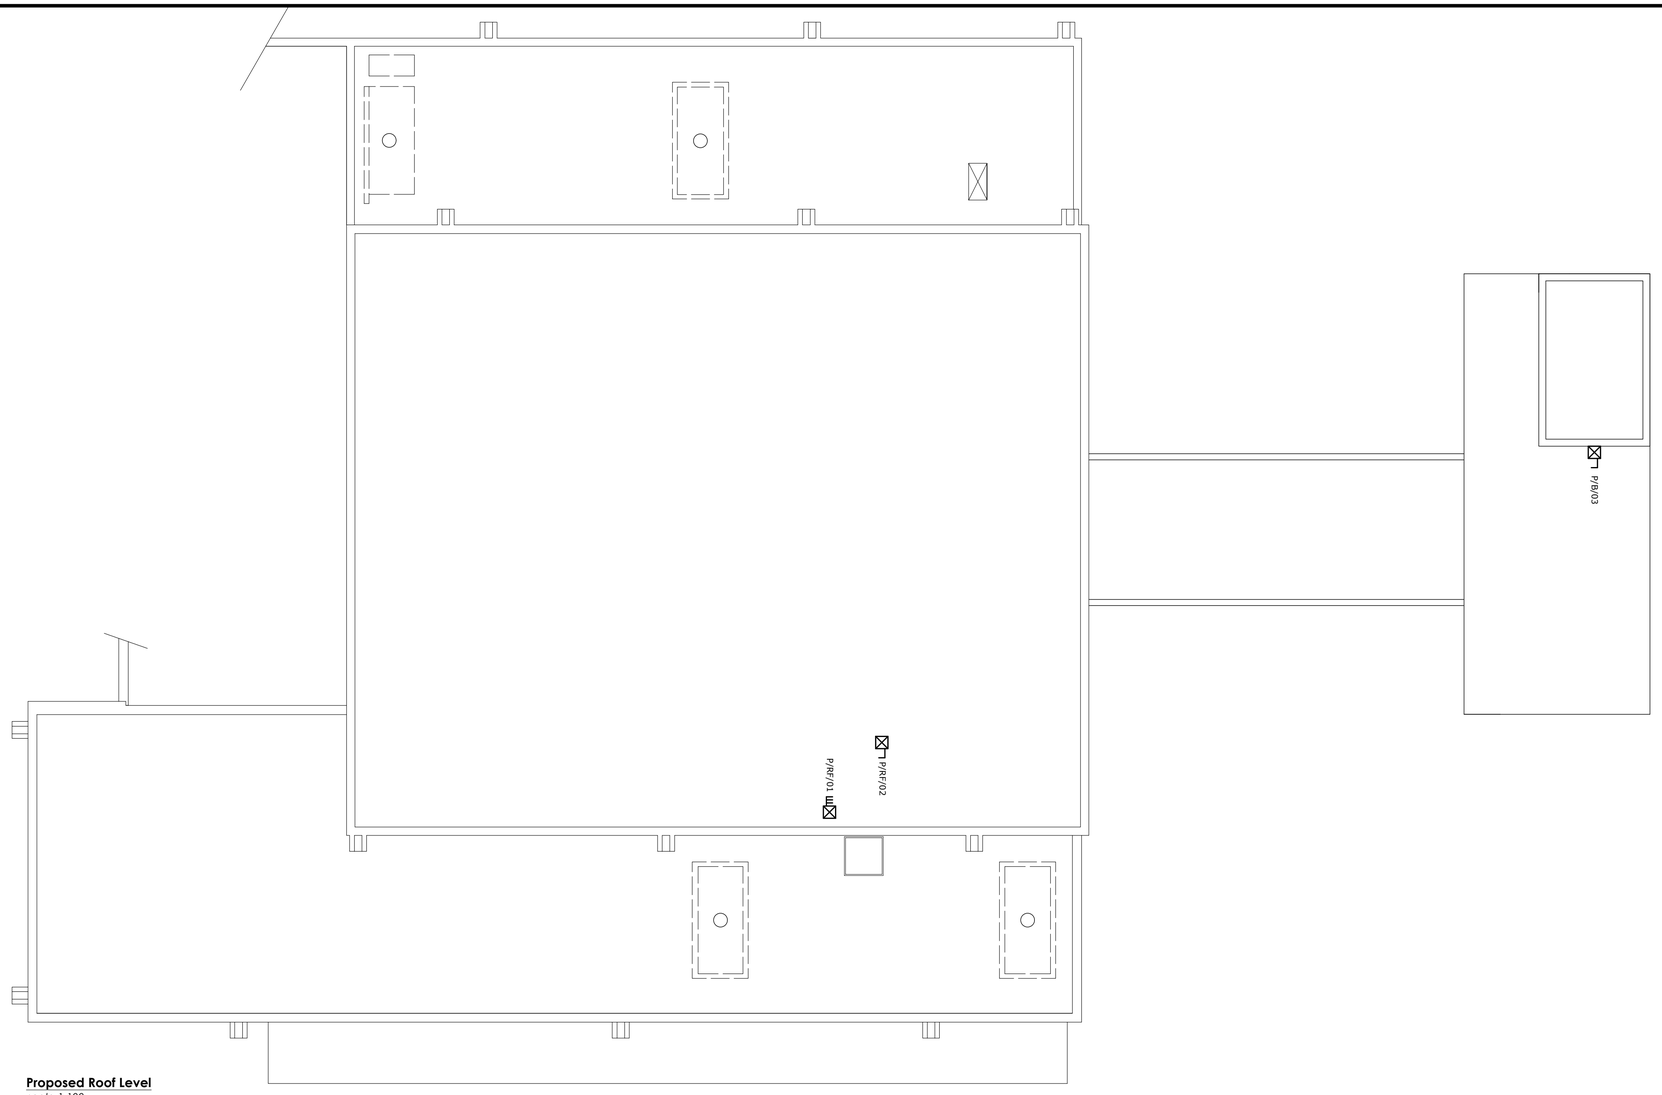

Proposed Roof Level
scale 1:100

-1 0 1 2 3 4 5 6 7 8 9 10
Scale Bar 1:100

General Notes and Legends

-	-	-	-
-	-	-	-
-	-	-	-
-	-	-	-

CAMILLERI & CUSCHIERI
CONSULTING ENGINEERS
Design Center, Level 2, Tower Road, Swatar, Birkirkara, Malta BKR 4012
+356 21220431 +356 21220431
info@camilleriandcuschieri.com
www.camilleriandcuschieri.com
40 Years

Project Name & Address:

Nature Trust

Xrobb L-Għaġin

THIS DRAWING IS CONFIDENTIAL AND IS THE PROPERTY OF CAMILLERI & CUSCHIERI CONSULTING ENGINEERS. IT MUST NOT BE DISCLOSED TO A THIRD PARTY, COPIED OR LENT, WITHOUT THE WRITTEN CONSENT OF CAMILLERI AND CUSCHIERI CONSULTING ENGINEERS.

Scale:	Revision No.:	Date:
1:100	00	03.09.20

Job No.: 20.032	Drawing No.: NT-XG.PWR.R.01
Drawn By: Warren Abela	Checked By:

Position: Roof

Service: Power Installation Layout

A1 PLEASE DO NOT SCALE FROM THE DRAWING