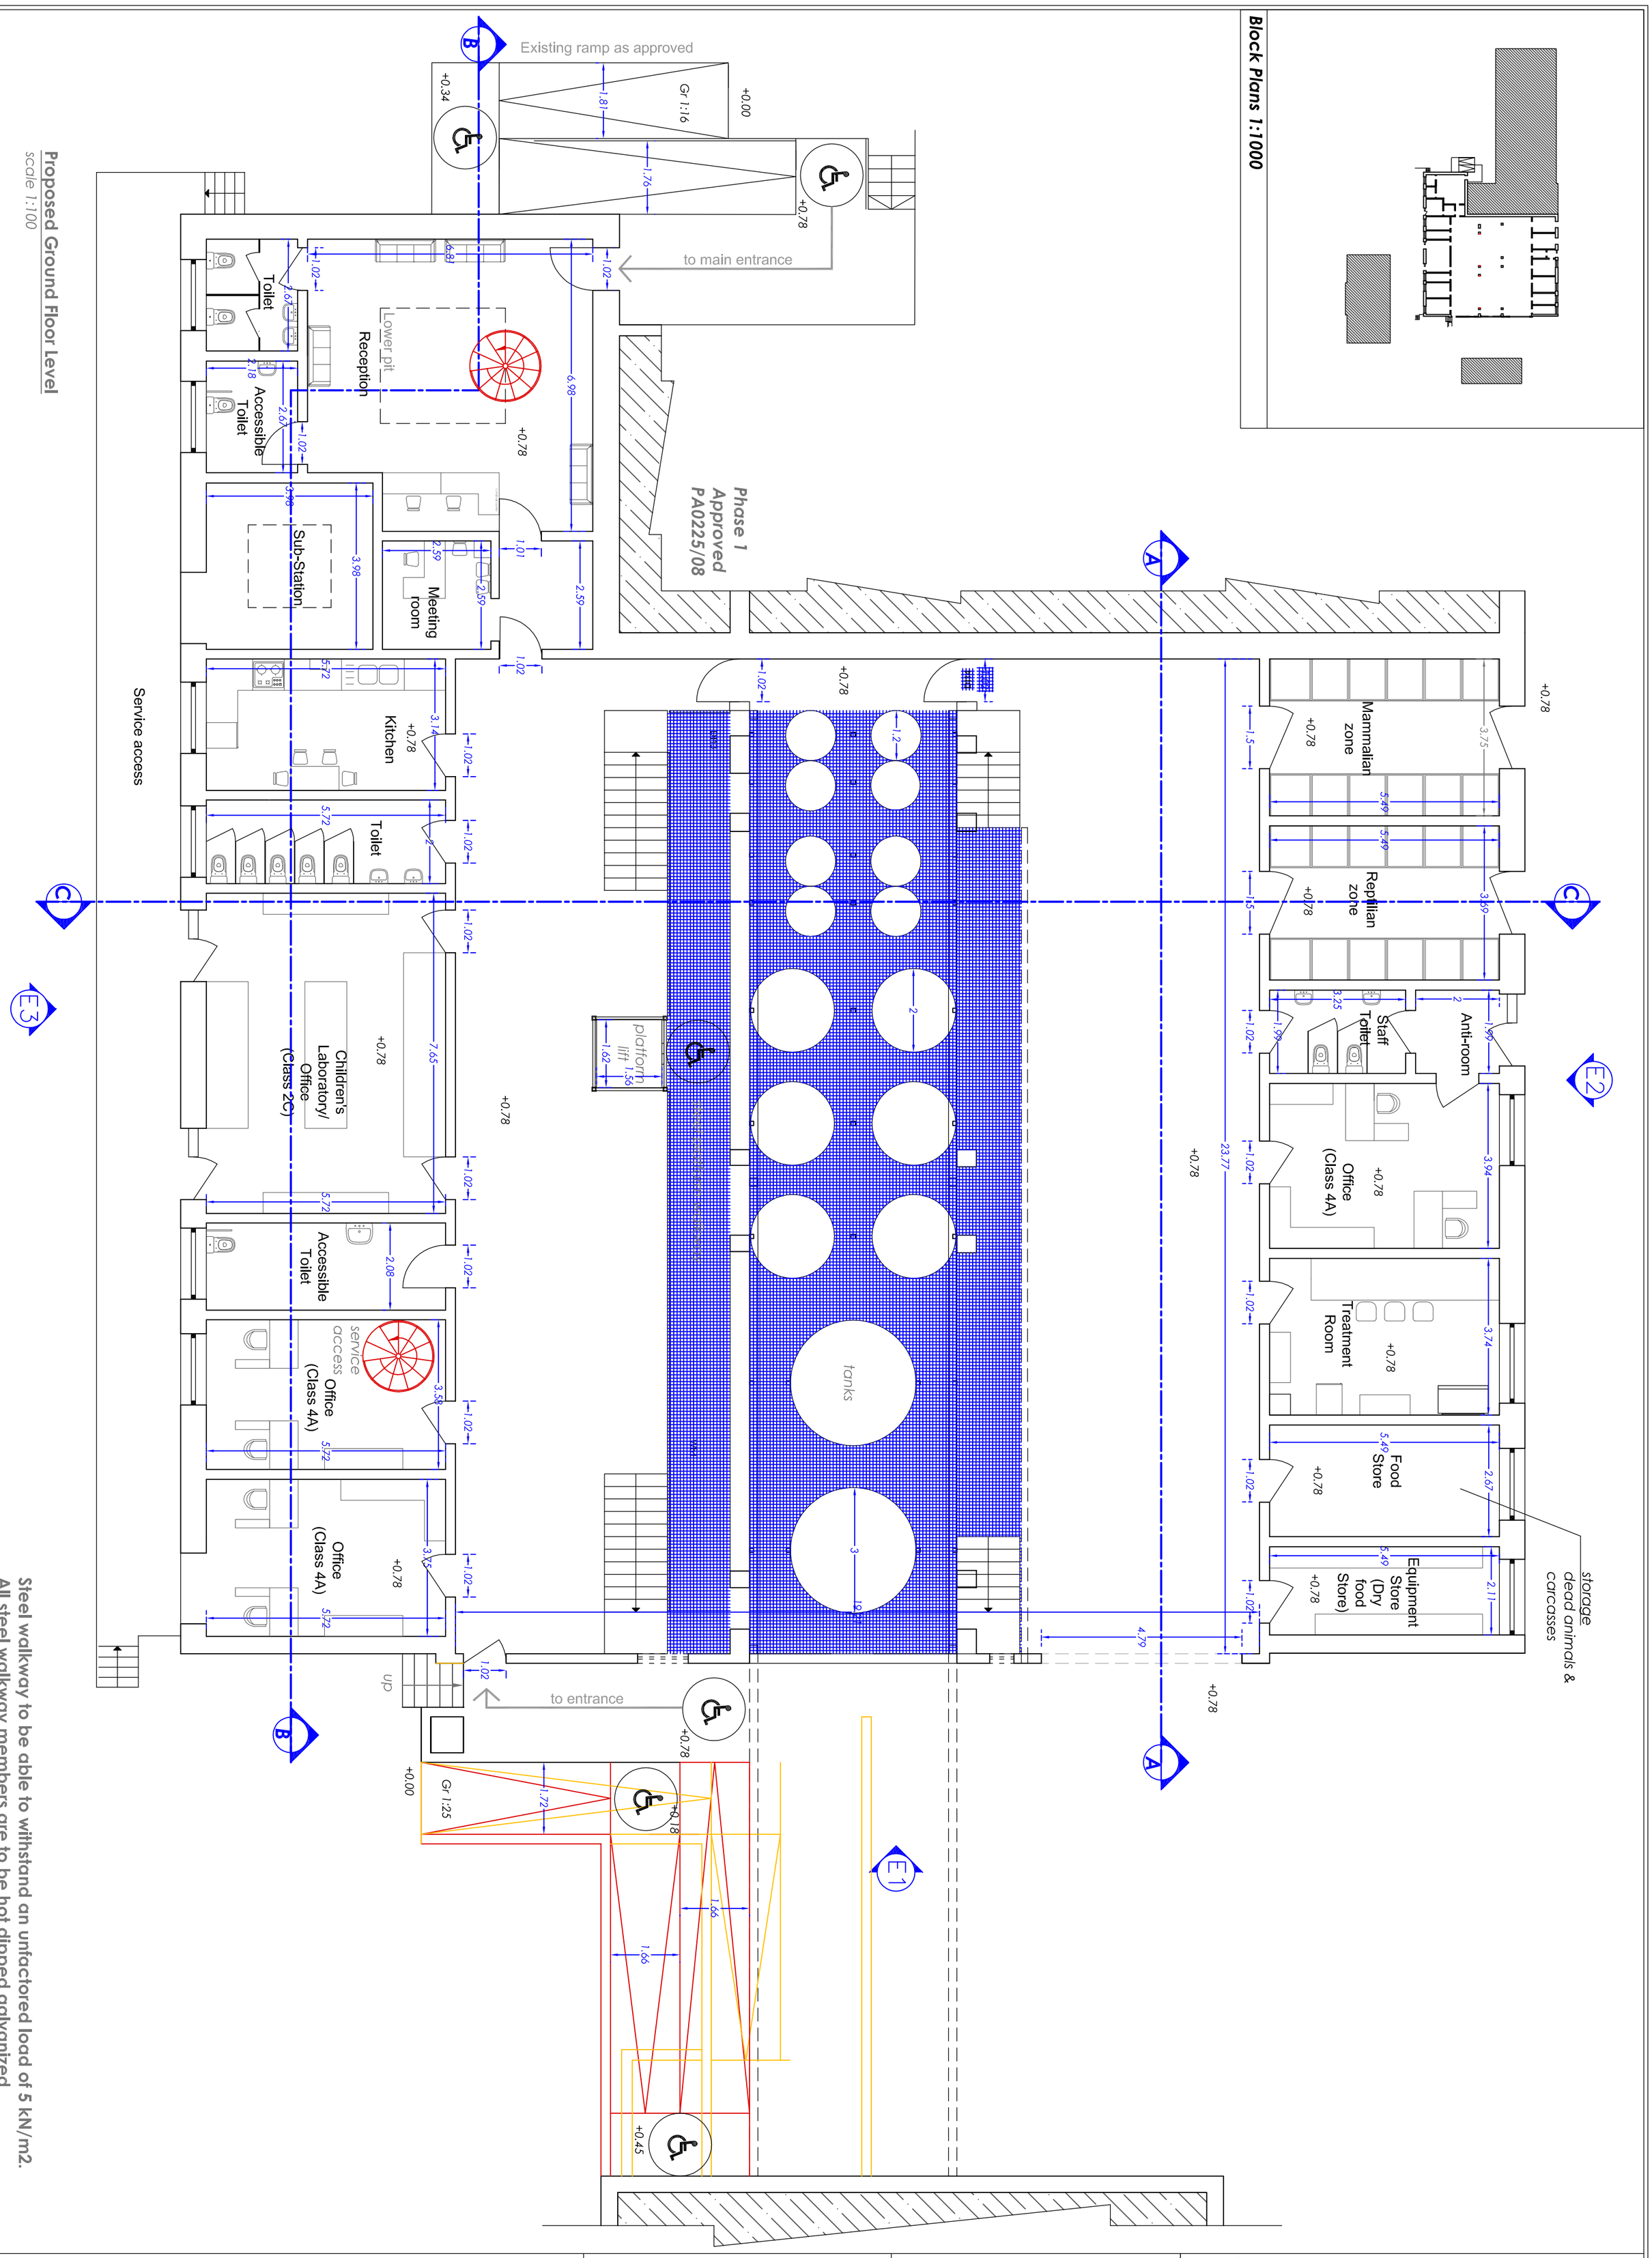

Proposed Ground Floor Level
scale 1:100

Steel walkway to be able to withstand an unfactored load of 5 kN/m2.
All steel walkway members are to be hot dipped galvanized

Prof. Ruben Paul Borg
B.E.&A.(Hons.)(Melit.), Spec.Struct.Eng.(Milan), Ph.D.(Sheffield)
Eur.Ing., C.Eng, MICE, C.Env., MIED, MICT, MCS, MASCE, A.&C.E

Address:
25, TRIQ LUIGI BILLION,
PEMBROKE PBK-1372
Tel: +356 21375245
Mob: +356 79055680
E-Mail
ruben.p.borg@gmail.com

Project:	Drawing Title:
Proposed Internal Alterations Xrobb l-Ghagin Nature Park	Block A - Proposed Ground Floor Plan

Project Ref. No.:	Date:	Drawn By:	Checked By:	Scale:	Dwg. No.:
07.2015	10-10-2016	MM	RPB	1:100 on A2	D01